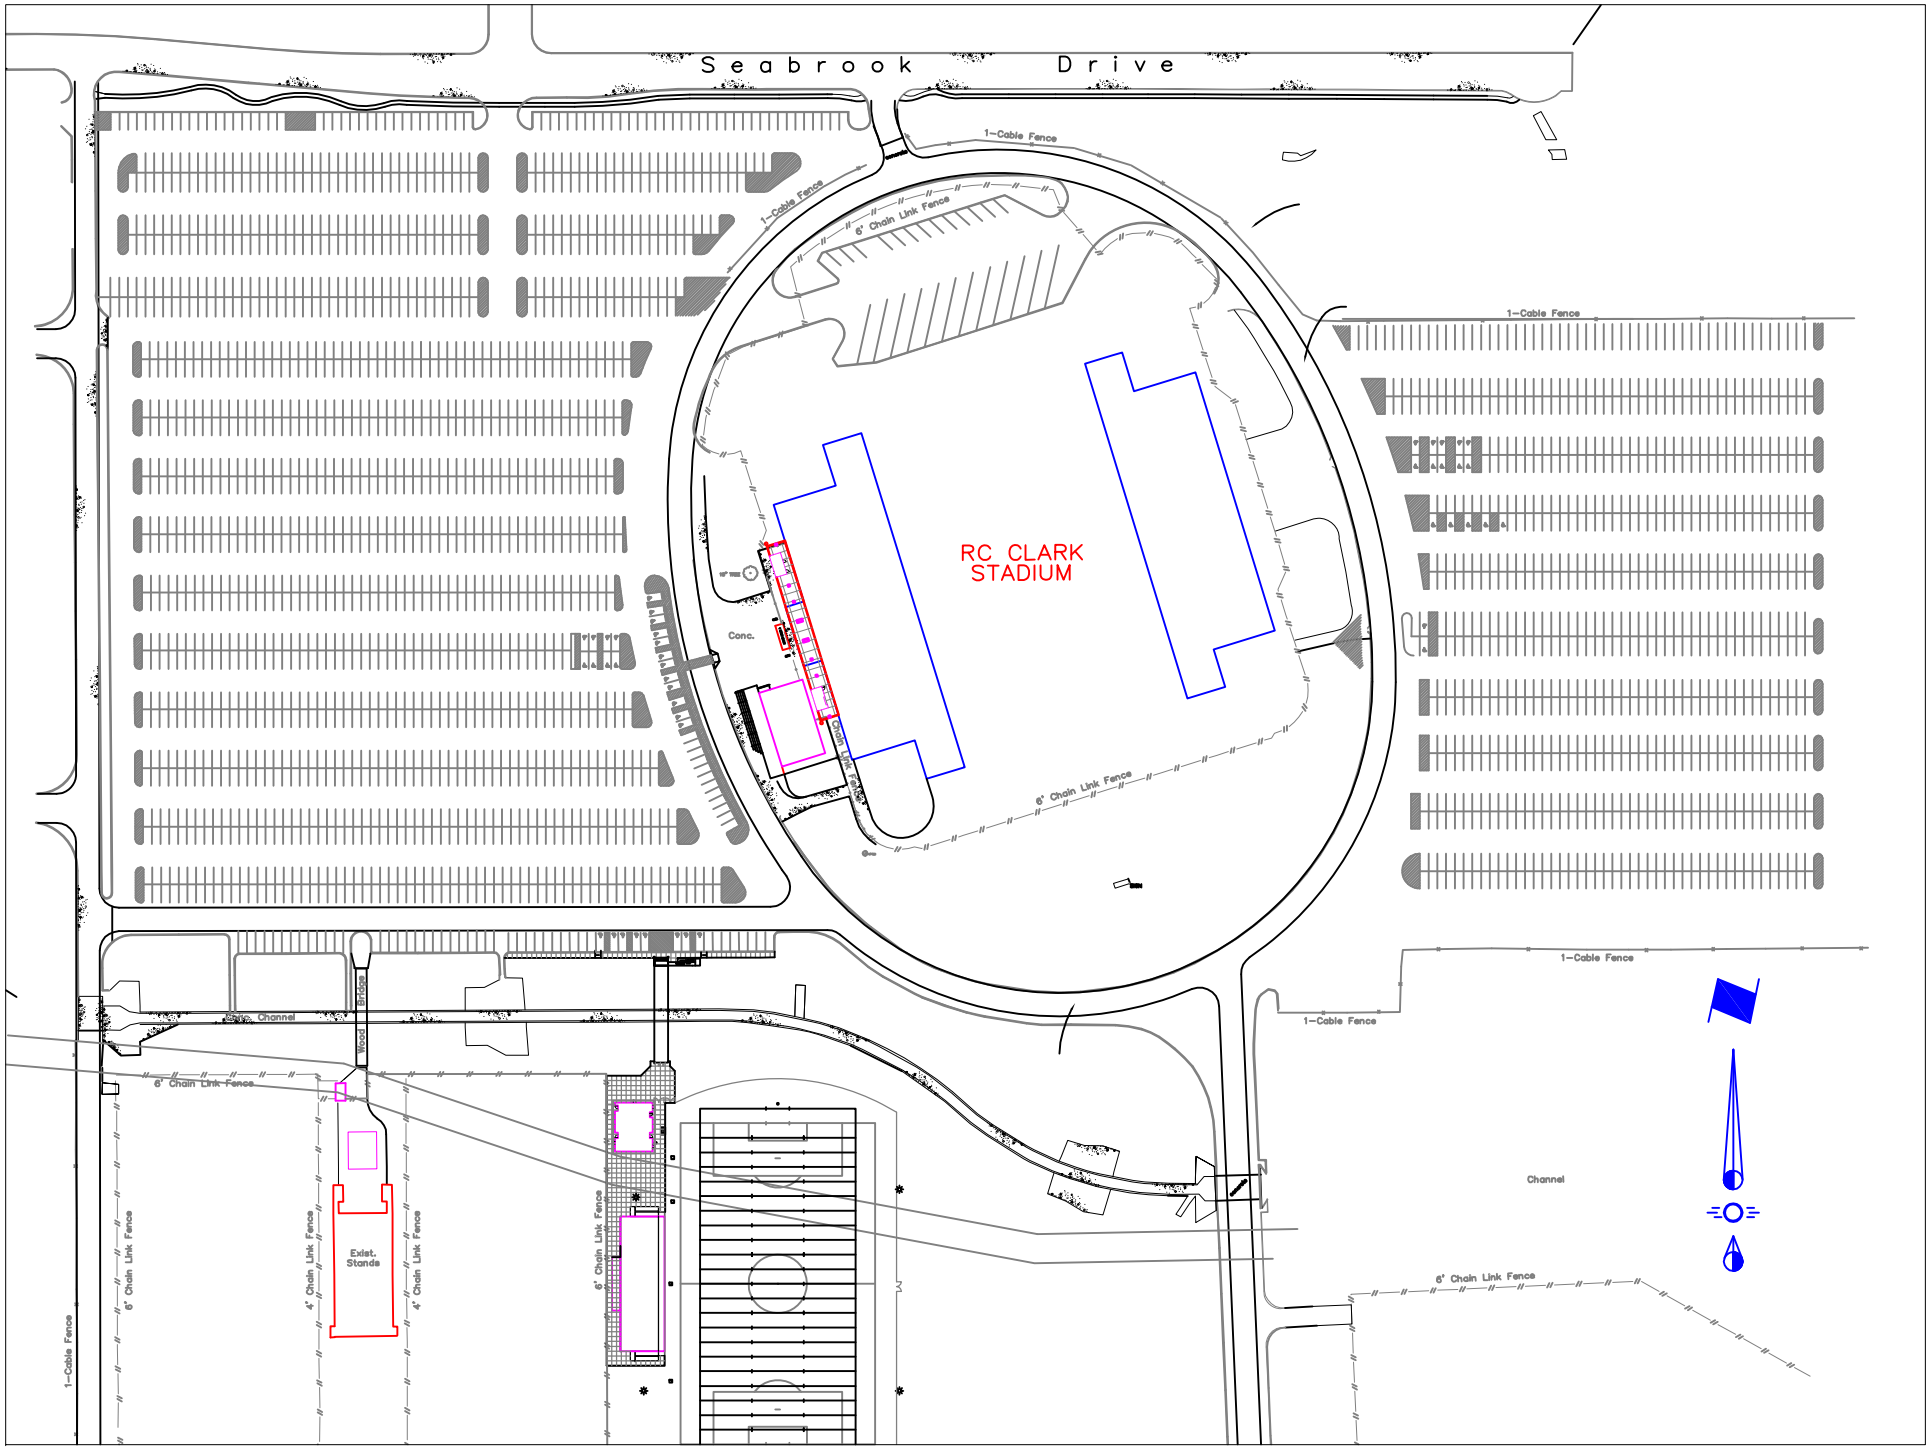
Seabrook Drive
RC CLARK STADIUM
1-Cable Fence
6' Chain Link Fence
Conc.
Channel
Wood Bridge
Exist. Stands
4' Chain Link Fence